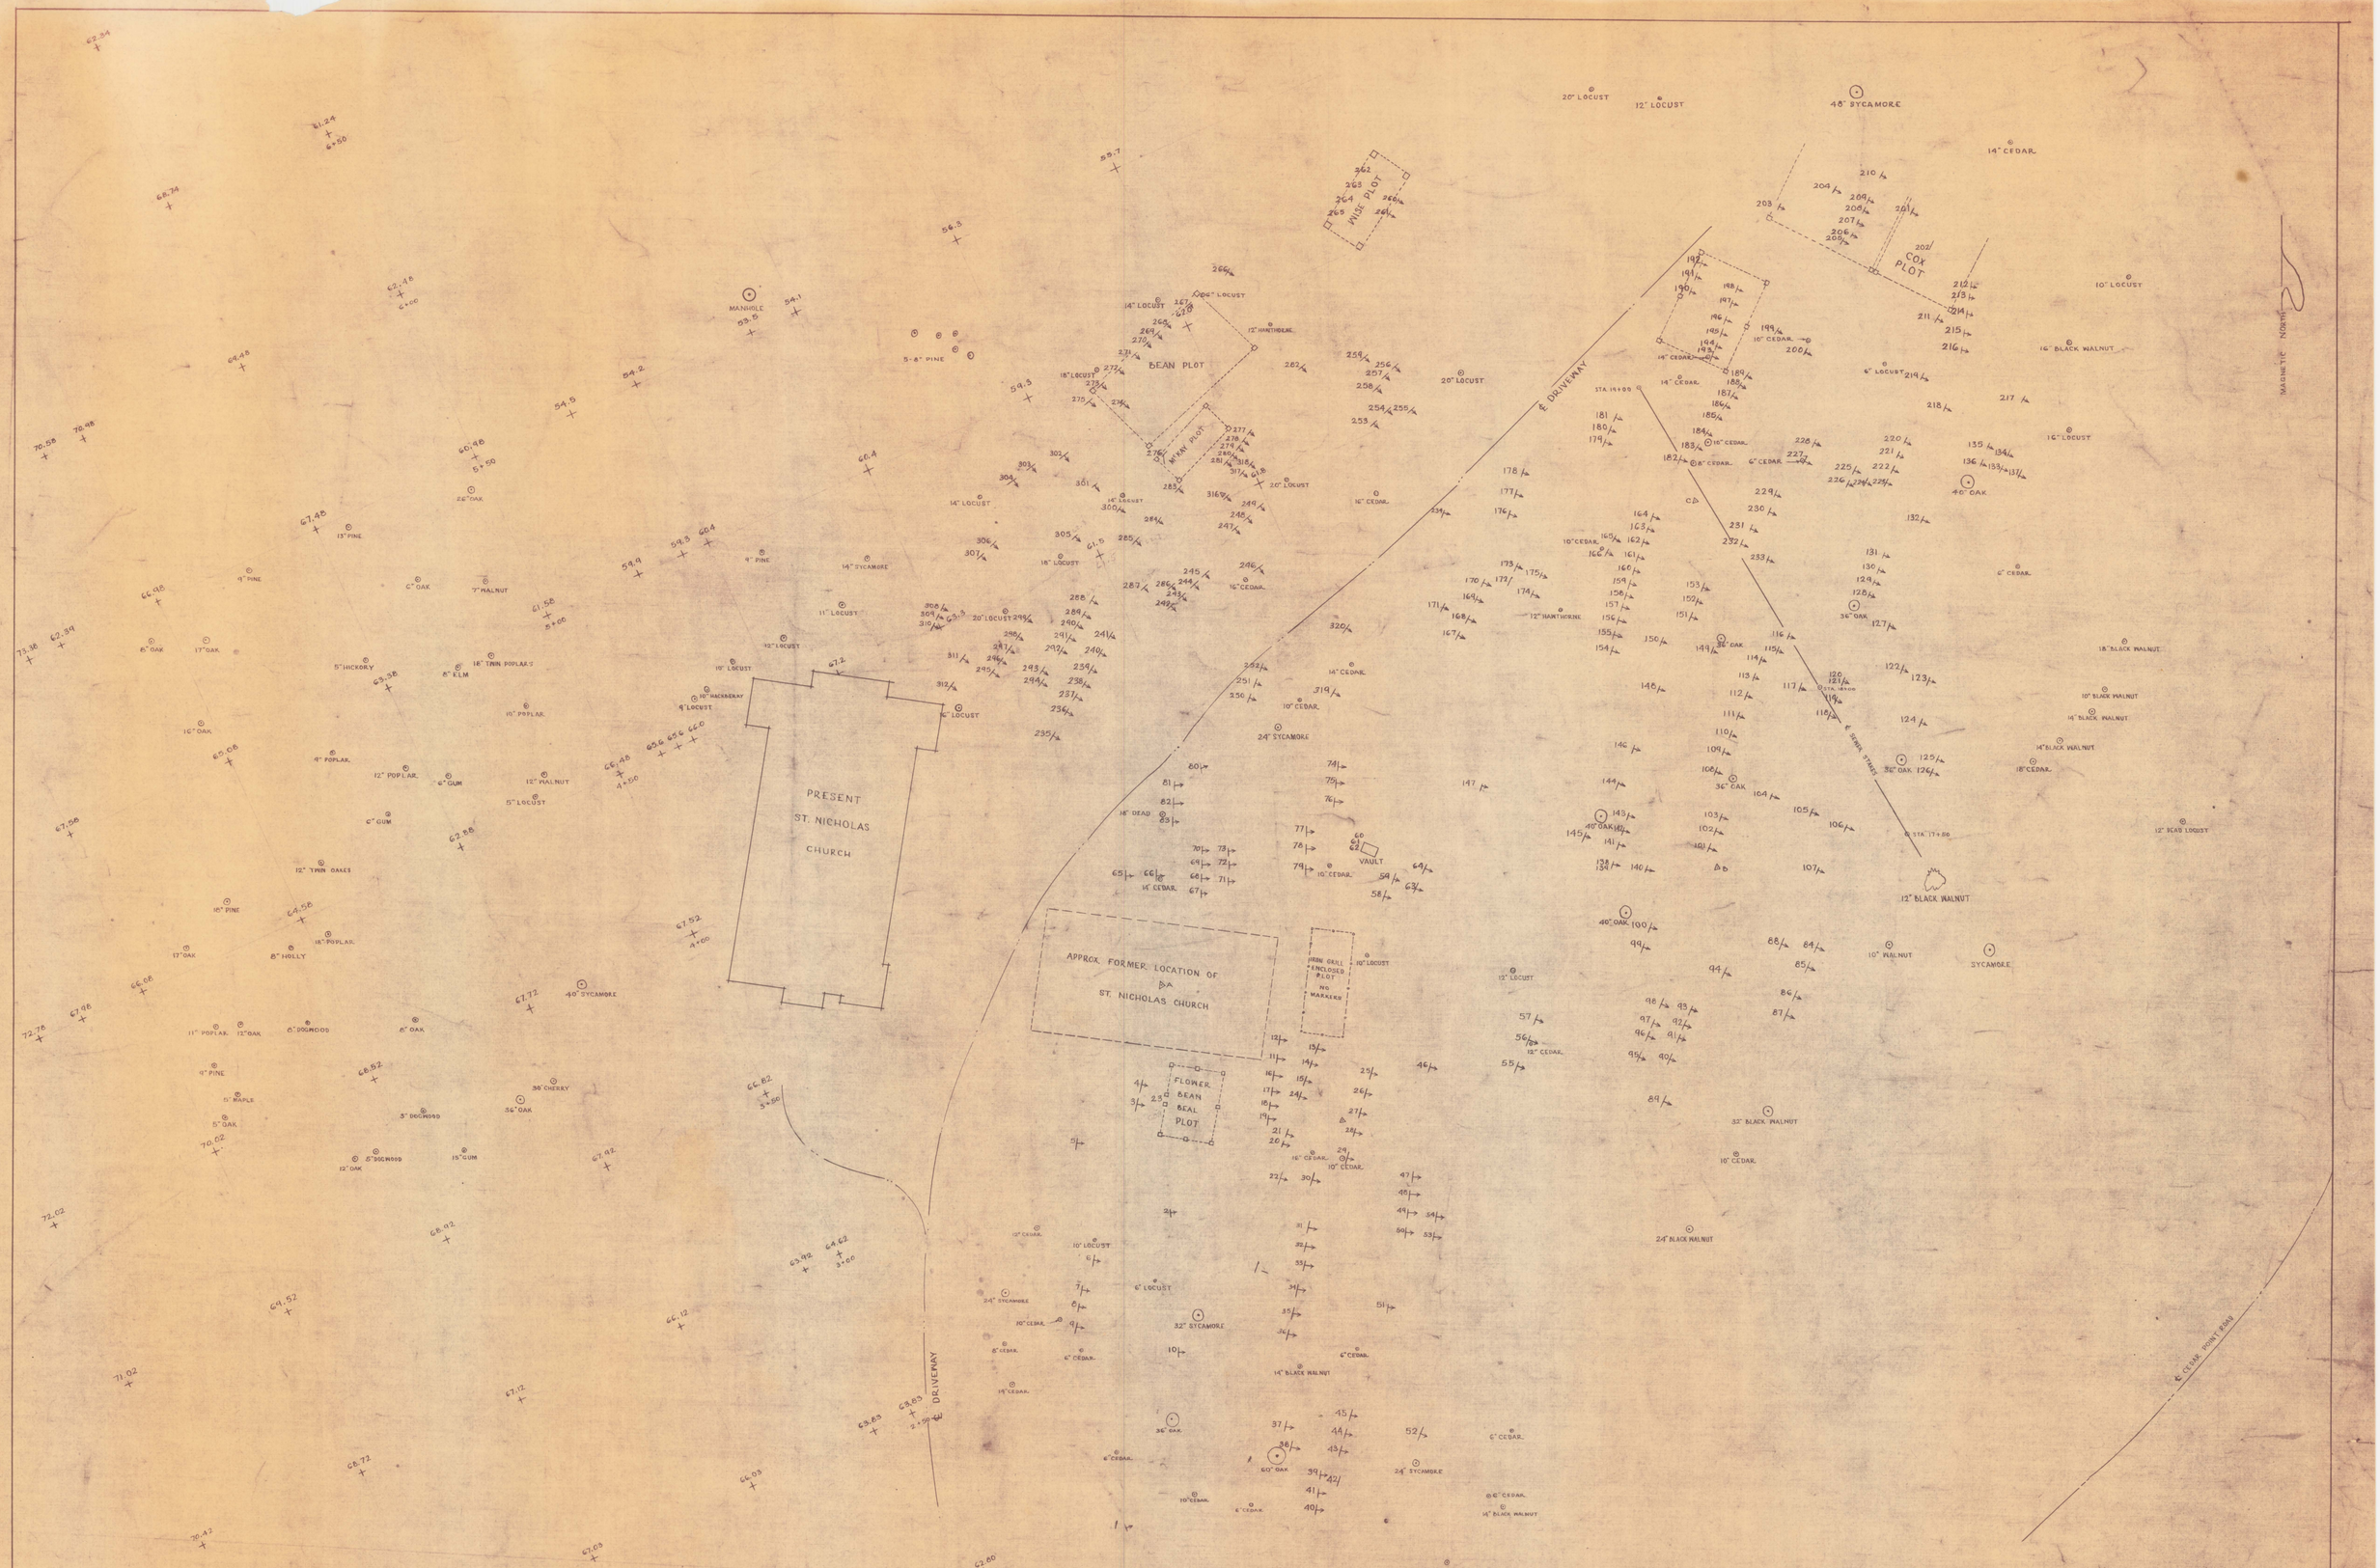


P.W.NO. 12742
Y.K.D.NO. 407,699

| REV. | DATE | BRIEF | CHECKED | APPROV'D | DATE |
|---|---|---|---|---|---|

DESIGNED BY COOK
DRAWN BY COOK
CHECKED BY
ENGINEERING OFFICER
DATE 17 Sept. 1943
SCALE 1" = 20' - 0"

NAVY DEPARTMENT
NAVAL AIR STATION
BUREAU OF YARDS & DOCKS
PATUXENT RIVER, MD

# NAVY CHAPEL AREA

LOCATION OF HEADSTONES & GRAVES

PREPARED AT PATUXENT RIVER, MD

RELEASED BY
DATE RESIDENT OFFICER IN CHARGE

APPROVED
DATE PUBLIC WORKS OFFICER

CONTRACT NO. 5984

PROJECT NO. E 38

DRAWING NO. E-38-2
SHEET 1 OF 2